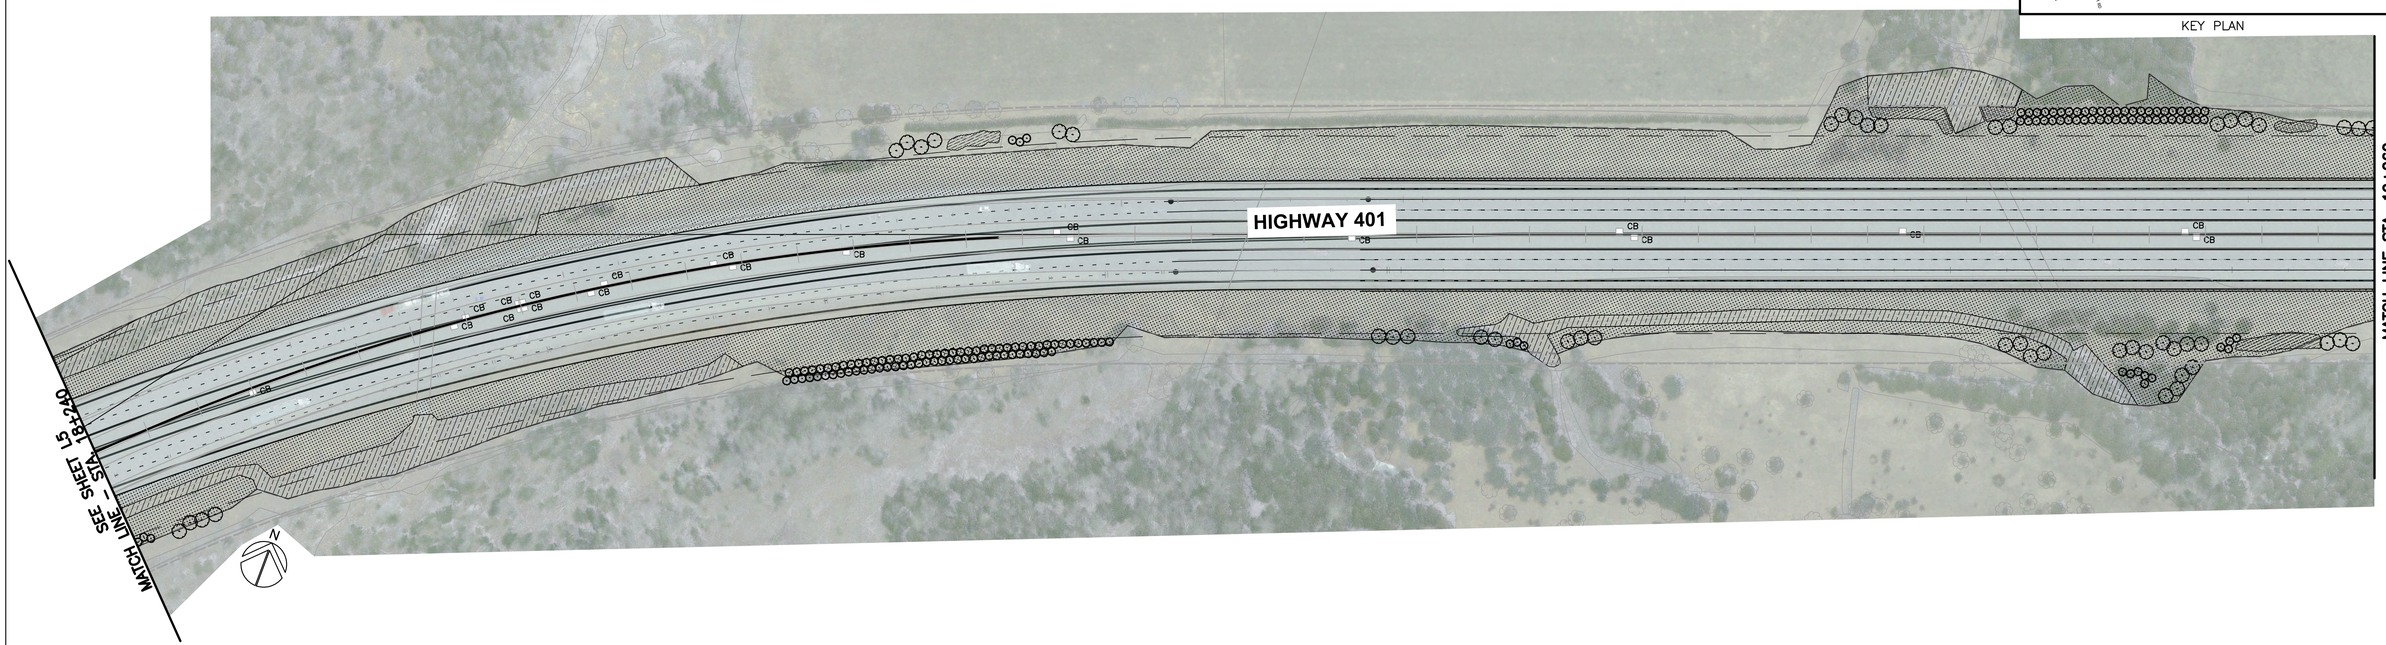

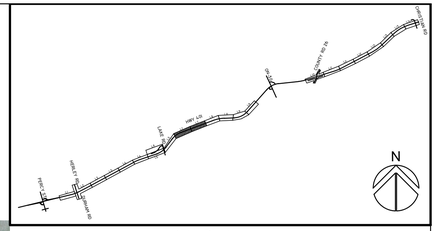

KEY PLAN

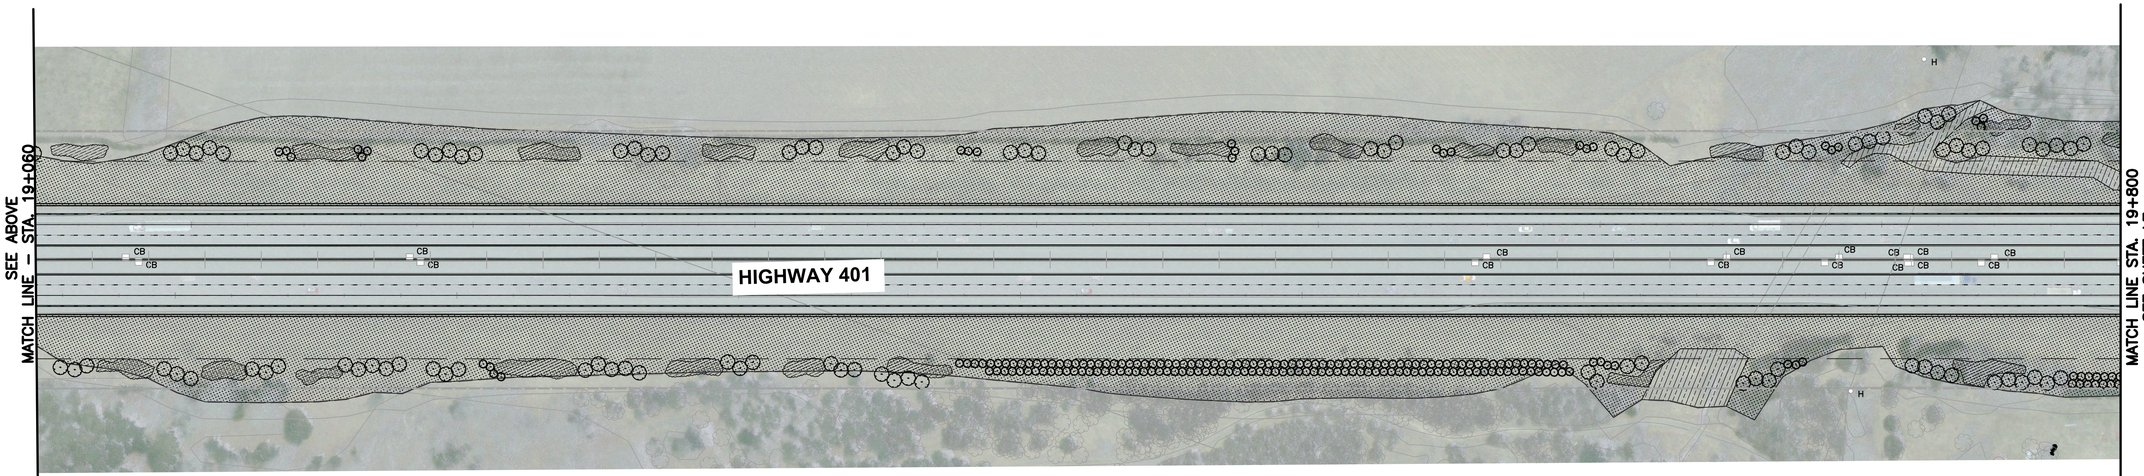

LEGEND

- PROPOSED DECIDUOUS TREE
- PROPOSED CONIFEROUS TREE
- PROPOSED SHRUB
- PROPOSED SEED TYPE #1: MTO STANDARD ROADSIDE SEED MIX
- PROPOSED SEED TYPE #2: WET MEADOW MARSH SEED MIX
- CUT / FILL
- 6M OFFSET FROM THE CUT / FILL
- RIGHT OF WAY
- 15M PLANTING OFFSET

NO	Date	By	REVISIONS	MMK	CKD
1	15/08/2023	K.L.	30% SUBMISSION		

Design	K.L.	Ch'kd	Date
Drawn	K.L.	Ch'kd	FEBRUARY 2023

References

Field Notes

Stamp

APPROVALS

Municipal

Regional

Director, Engineering Services

Manager, Design Services

wsp

TITLE

HWY 401 – COLBORNE TO BRIGHTON
LANDSCAPE DESIGN

Consultant File NO	Regional Drawing NO
CONTRACT NO 17M-01712-11	Drawing NO SHEET L7 of L14

J:\FILE SEARCH_WSP_MMK\C:\Users\jgalchuck\Desktop\WSP CSBS\17M-01712-11 - Technical Technical\03 Technical\11 Landscape\Hwy 401 - Colborne to Brighton.dwg
Tue, 15 Aug 2023 - 10:53:41 AM
By: JGALCHUCK
XREF PLOTTED AT1(1:500) Extra Pen Set Assumptions